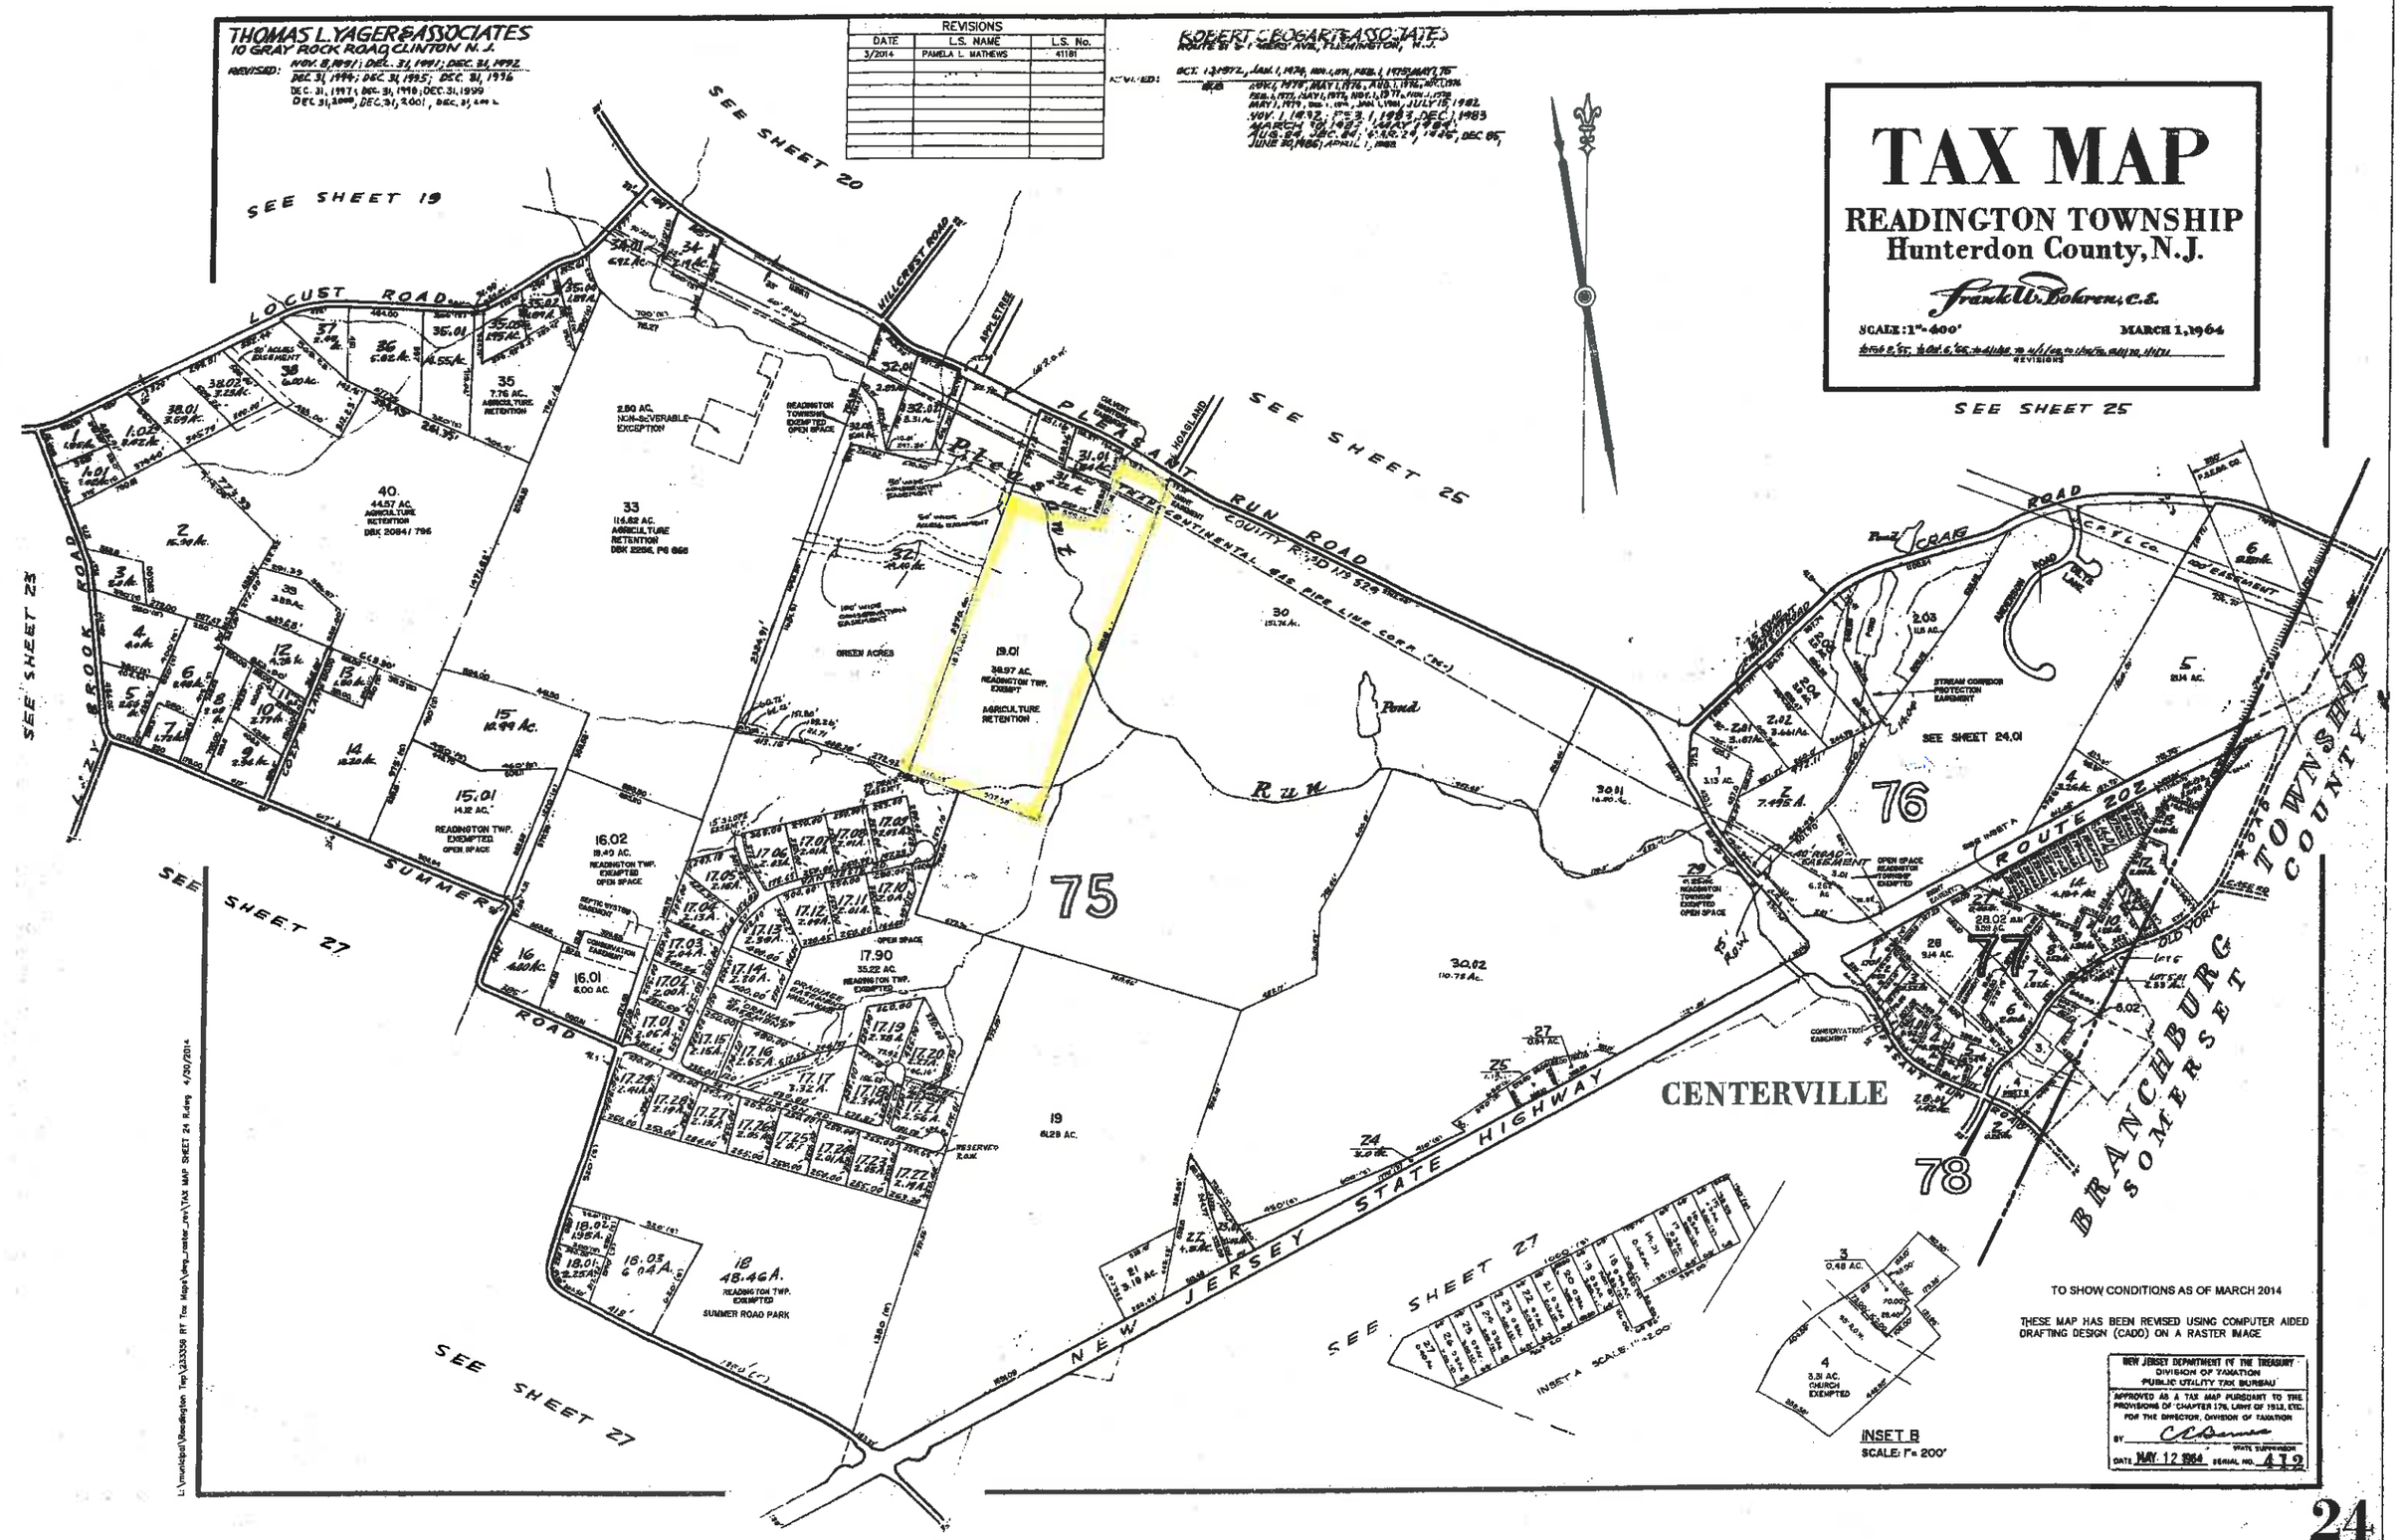
TAX MAP
READINGTON TOWNSHIP
Hunterdon County, N.J.
Frank W. Bohren, C.S.
SCALE: 1"=400'
MARCH 1, 1964
REVISIONS
THOMAS L. YAGER & ASSOCIATES
10 GRAY ROCK ROAD CLINTON N.J.
REVISIONS
DATE
L.S. NAME
L.S. No.
3/2014
PAMELA L. MATHEWS
41181
ROBERT C. BOGART & ASSOCIATES
SEE SHEET 19
SEE SHEET 20
SEE SHEET 25
SEE SHEET 23
SEE SHEET 27
SEE SHEET 24.01
LOCUST ROAD
PLEASANT RUN ROAD
COUNTY ROAD
HILLCREST ROAD
APPLETREE
HOAGLAND
CRAIG ROAD
ROUTE 202
SUMMER ROAD
NEW JERSEY STATE HIGHWAY
CENTERVILLE
BRANCHBURG TOWNSHIP
SOMERSET COUNTY
OLD YORK
75
76
77
78
GREEN ACRES
READINGTON TWP. EXEMPTED OPEN SPACE
AGRICULTURE RETENTION
SUMMER ROAD PARK
INSET A SCALE: 1"=200'
INSET B
SCALE: 1"= 200'
TO SHOW CONDITIONS AS OF MARCH 2014
THESE MAP HAS BEEN REVISED USING COMPUTER AIDED DRAFTING DESIGN (CADD) ON A RASTER IMAGE
NEW JERSEY DEPARTMENT OF THE TREASURY
DIVISION OF TAXATION
PUBLIC UTILITY TAX BUREAU
APPROVED AS A TAX MAP PURSUANT TO THE PROVISIONS OF CHAPTER 176, LAWS OF 1913, ETC.
FOR THE DIRECTOR, DIVISION OF TAXATION
BY
DATE MAY 12 1964
SERIAL NO. 412